
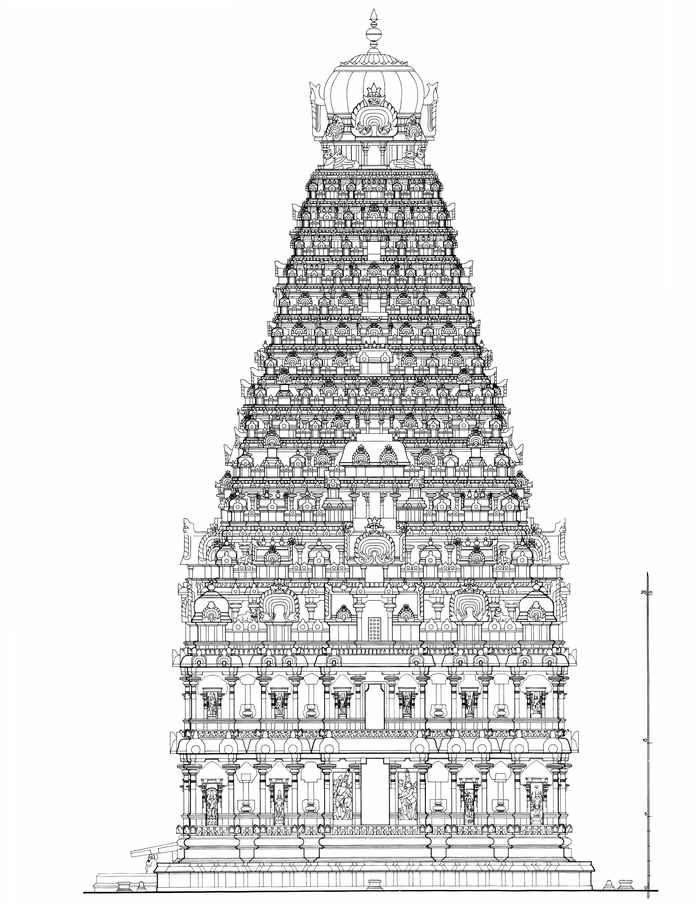


Sanctuary-tower, west elevation

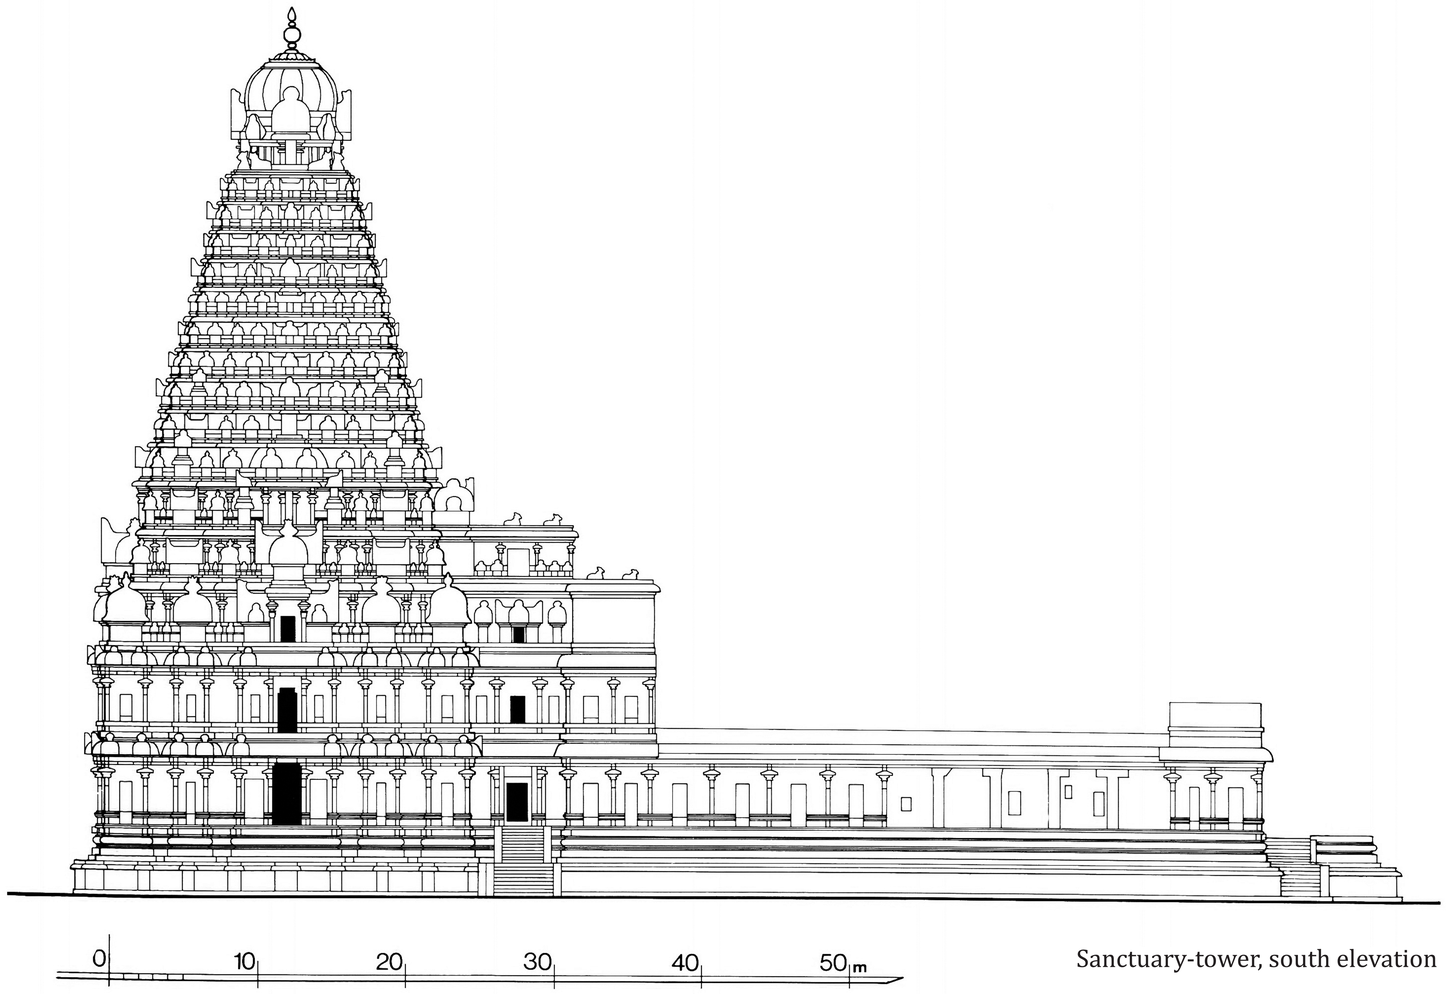

Sanctuary-tower, south elevation